Responsibility is not accepted for errors made by others in scaling from this drawing. All construction information should be taken from figured dimensions only.

ATKINS

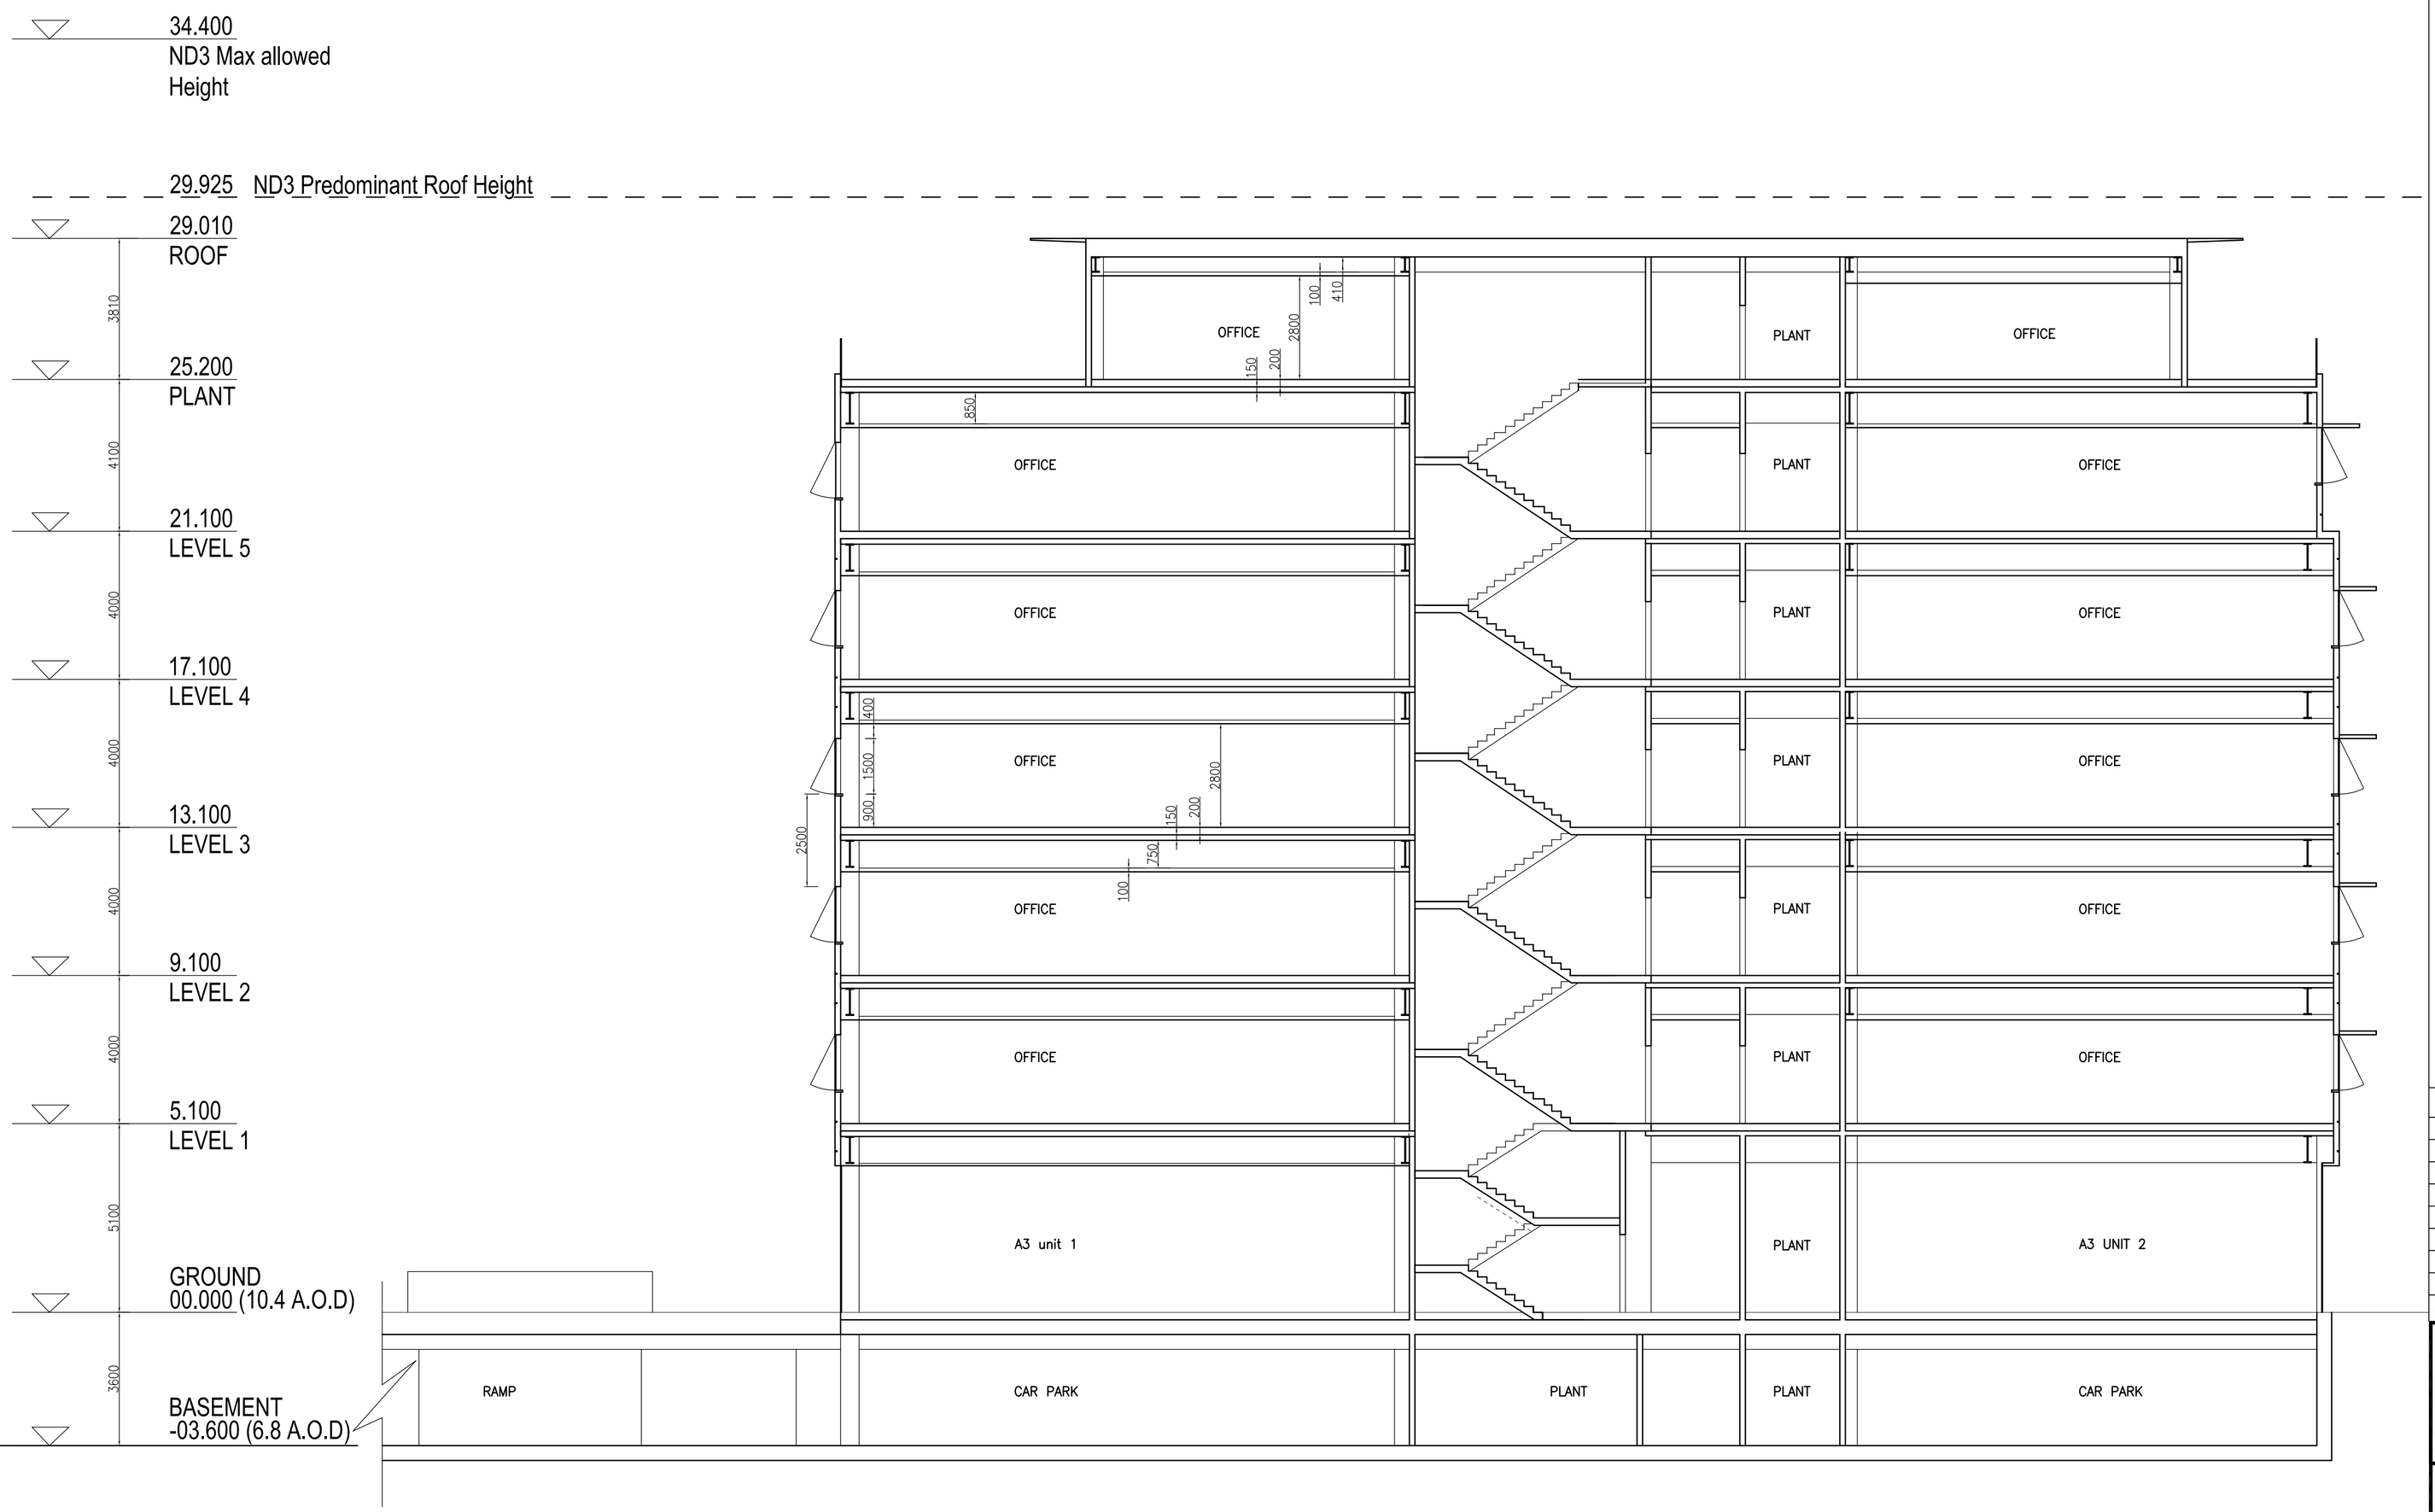

SECTION AA

Rev.	Description	By	Date	Chk'd	Auth
P2	PLANNING ISSUE		12.04.07		MJ
P1	DESIGN ISSUE		13.03.07		MJ
P0	DRAFT PLANNING ISSUE		09.03.07		MJ
Rev.	Purpose of Issue		Date		Authorised

ATKINS ©
Design & Engineering Solutions
160 Aztec West
Almondsbury
Bristol BS32 4TU
Tel. 01454 201400 / Fax. 01454 201568

Client
CASTLEMORE SECURITIES

Project
ND4
TEMPLE QUAY
BRISTOL

Title
PROPOSED SECTION AA

A1

Original Scale	Drawn	Checked	Authorised
1:100@A1	AB	SM	MJ
	Date 16.01.07	Date 16.01.07	Date 16.01.07

Millimetres 0 10 150

Drawing Number
5049919 / AA / 001 / **4130**

Rev **P2**

Job 4 Dept. Sub Unique No.

R.H.Box for client signatures when required

Complete to show purpose of each issue

Main section

Sub section

Detail

Initial issue signatures

Drg. No. & Latest Revision